BK. 9, PG. 185

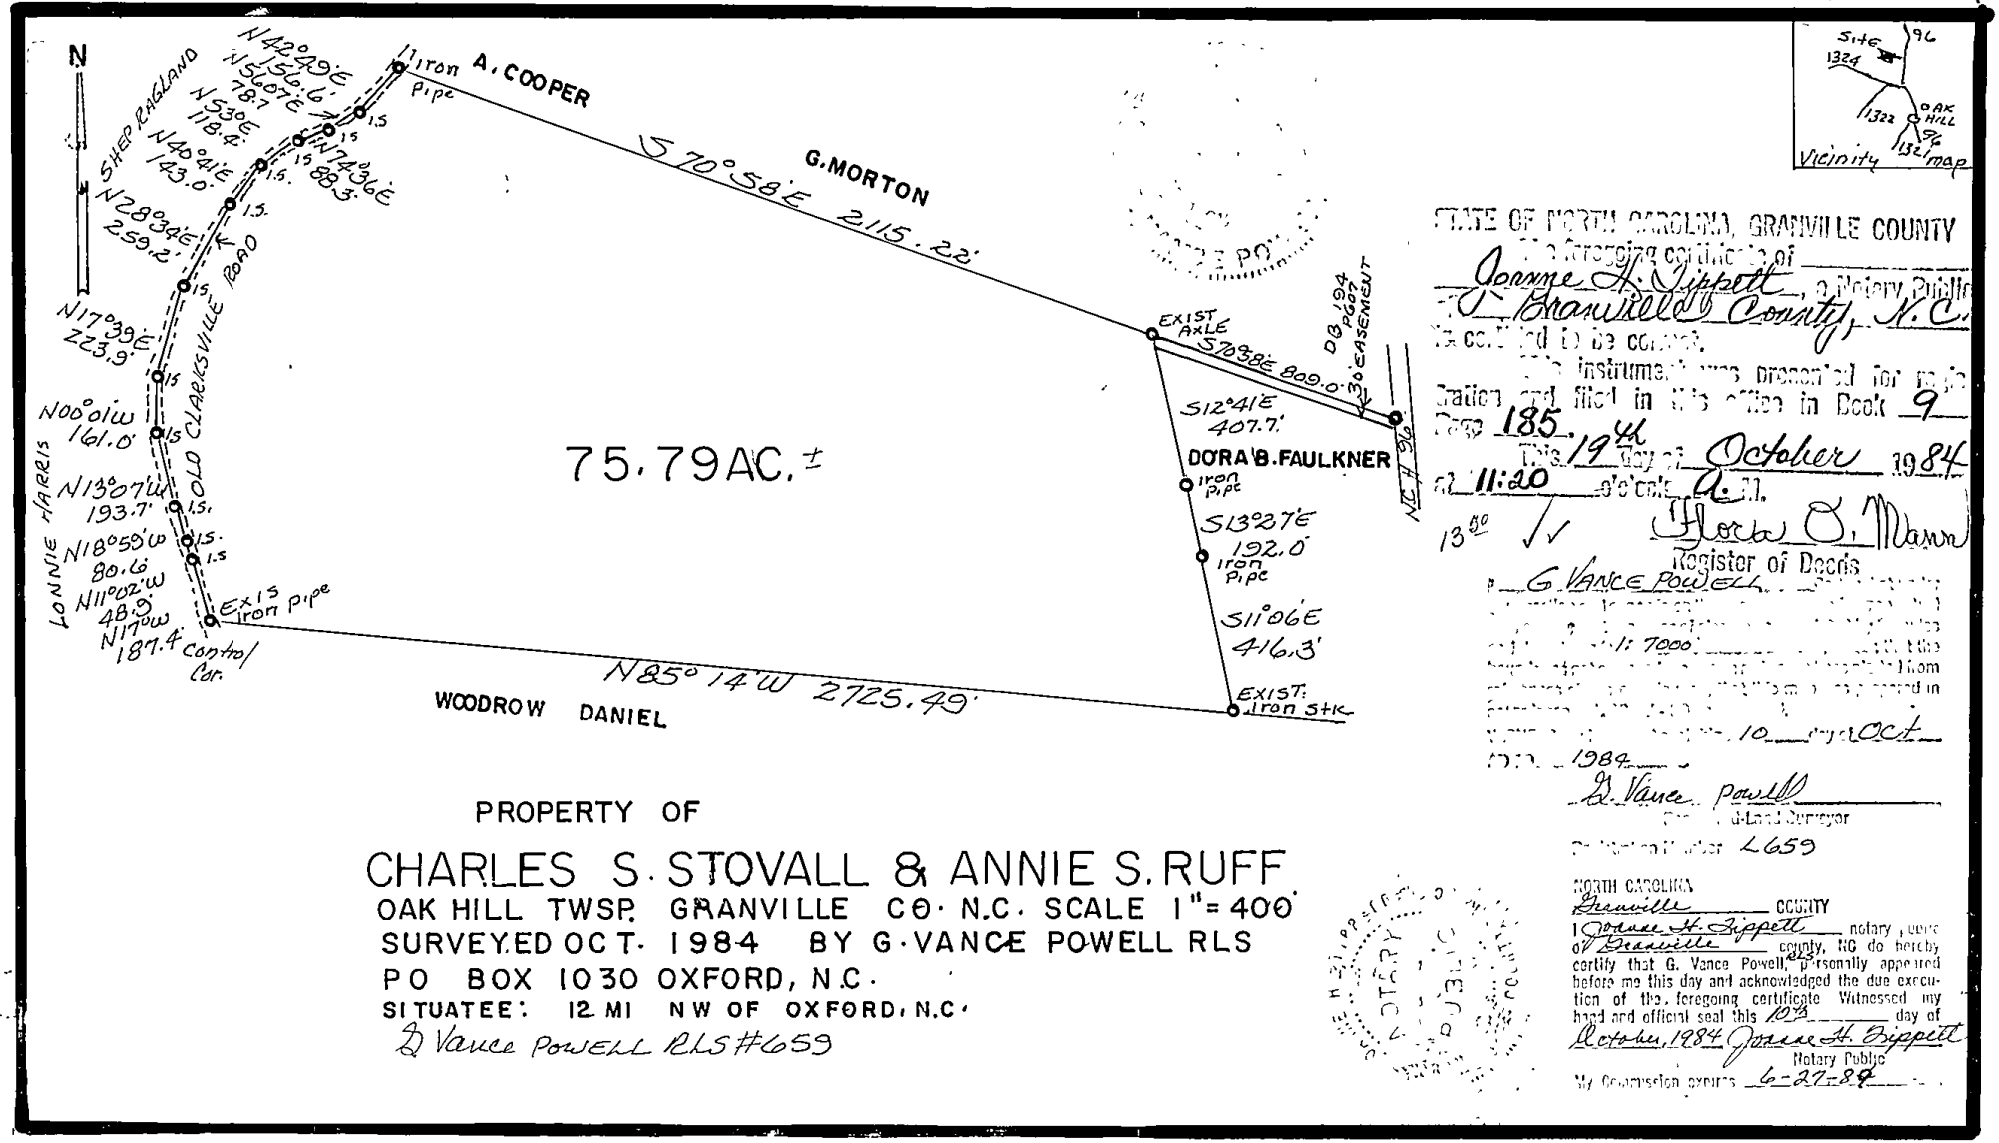

PROPERTY OF

CHARLES S. STOVALL & ANNIE S. RUFF

OAK HILL TWSP. GRANVILLE CO. N.C. SCALE 1" = 400'
SURVEYED OCT. 1984 BY G. VANCE POWELL RLS
P O BOX 1030 OXFORD, N.C.
SITUATEE: 12 MI NW OF OXFORD, N.C.
G Vance Powell RLS #659

STATE OF NORTH CAROLINA, GRANVILLE COUNTY
The foregoing certificate of Joanne H. Zippett, a Notary Public of Granville County, N.C.
is certified to be correct.
The instrument was presented for registration and filed in this office in Book 9
Page 185. This 19th day of October 1984
at 11:20 o'clock A.M.
13.50 ✓✓
Flora B. Mann
Register of Deeds

G VANCE POWELL
1" = 400'
10 day of Oct
1984
G. Vance Powell
Registered Land Surveyor
Registration Number L659

NORTH CAROLINA
Granville COUNTY
I Joanne H. Zippett notary public of Granville county, NC do hereby certify that G. Vance Powell personally appeared before me this day and acknowledged the due execution of the foregoing certificate. Witnessed my hand and official seal this 19th day of October, 1984 Joanne H. Zippett
Notary Public
My Commission expires 6-27-89