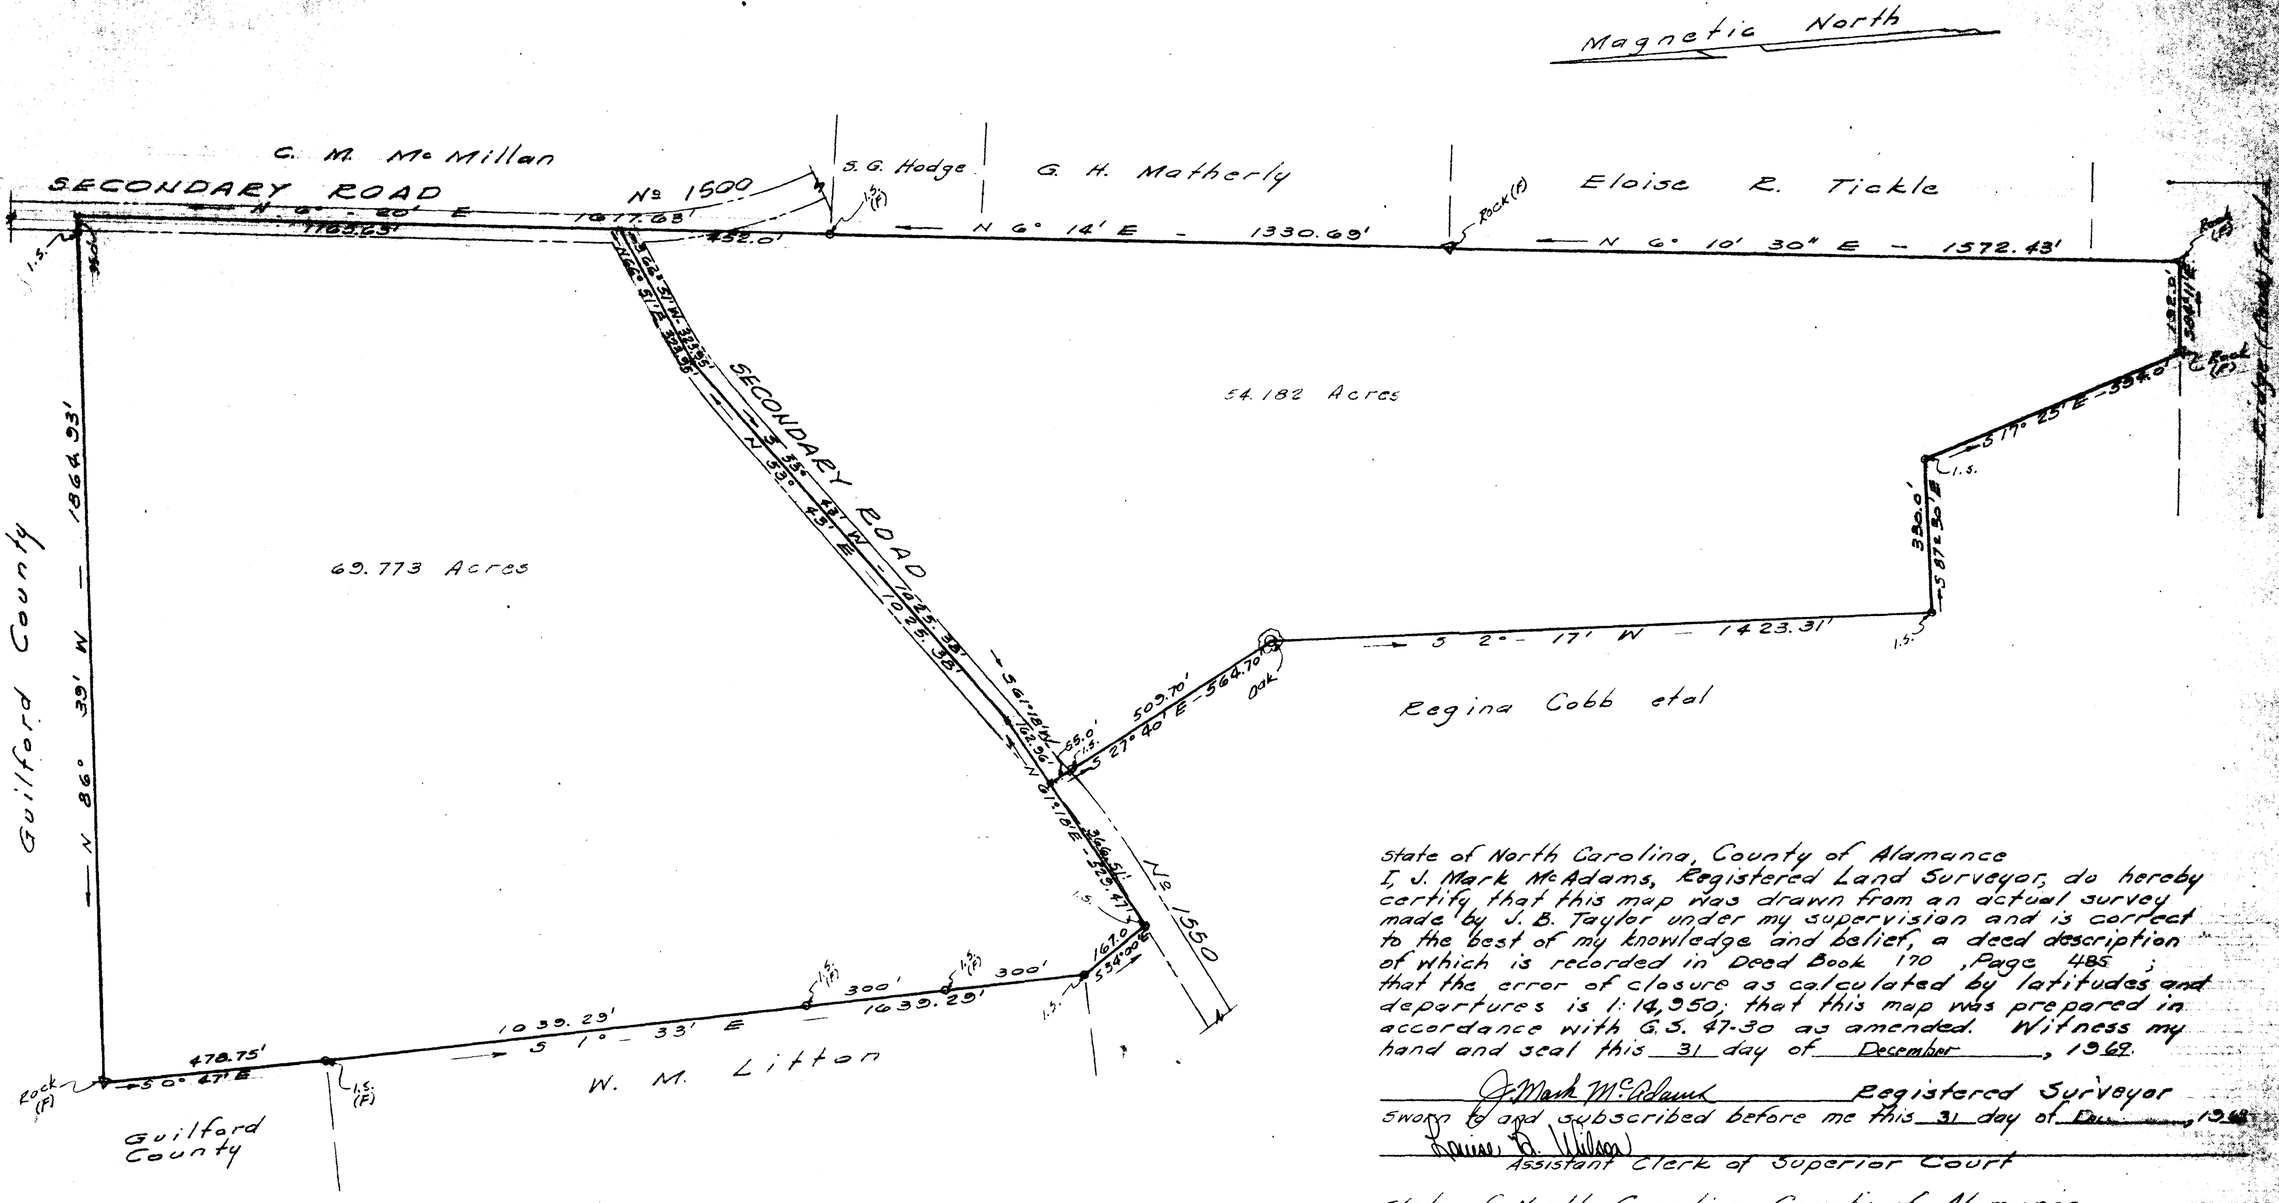

State of North Carolina, County of Alamance
I, J. Mark McAdams, Registered Land Surveyor, do hereby certify that this map was drawn from an actual survey made by J. B. Taylor under my supervision and is correct to the best of my knowledge and belief, a deed description of which is recorded in Deed Book 170, Page 485; that the error of closure as calculated by latitudes and departures is 1:14,950; that this map was prepared in accordance with G.S. 47-30 as amended. Witness my hand and seal this 31 day of December, 1969.

J. Mark McAdams Registered Surveyor

Sworn to and subscribed before me this 31 day of Dec., 1969

Louise B. Wilson
Assistant Clerk of Superior Court

State of North Carolina, County of Alamance
The foregoing certificate of Louise B. Wilson C.S.C. of the governmental units, designated is certified to be correct. Filed for registration on the 31 day of December, 1969 at 11:30 o'clock A.M., in the Office of the Register of Deeds of this County in Book of Plats No. 18 at Page 36 1.

D. B. PARIS, Register of Deeds By Marian N. Pittman Deputy

GANN TRACT OF P. F. RIDGE FARM

BOONE STATION TOWNSHIP
ALAMANCE COUNTY, N.C.
DECEMBER 30 1969
J. MARK McADAMS, SURVEYOR
J. B. TAYLOR, PARTY CHIEF

SCALE: 1" = 200'

200 150 100 50 0 200 400 600 800

Surveyed July — November, 1969