260004253

SEE TAX SECTION 155 ((A)) 14
O DENOTES IRON SET OR AS NOTED

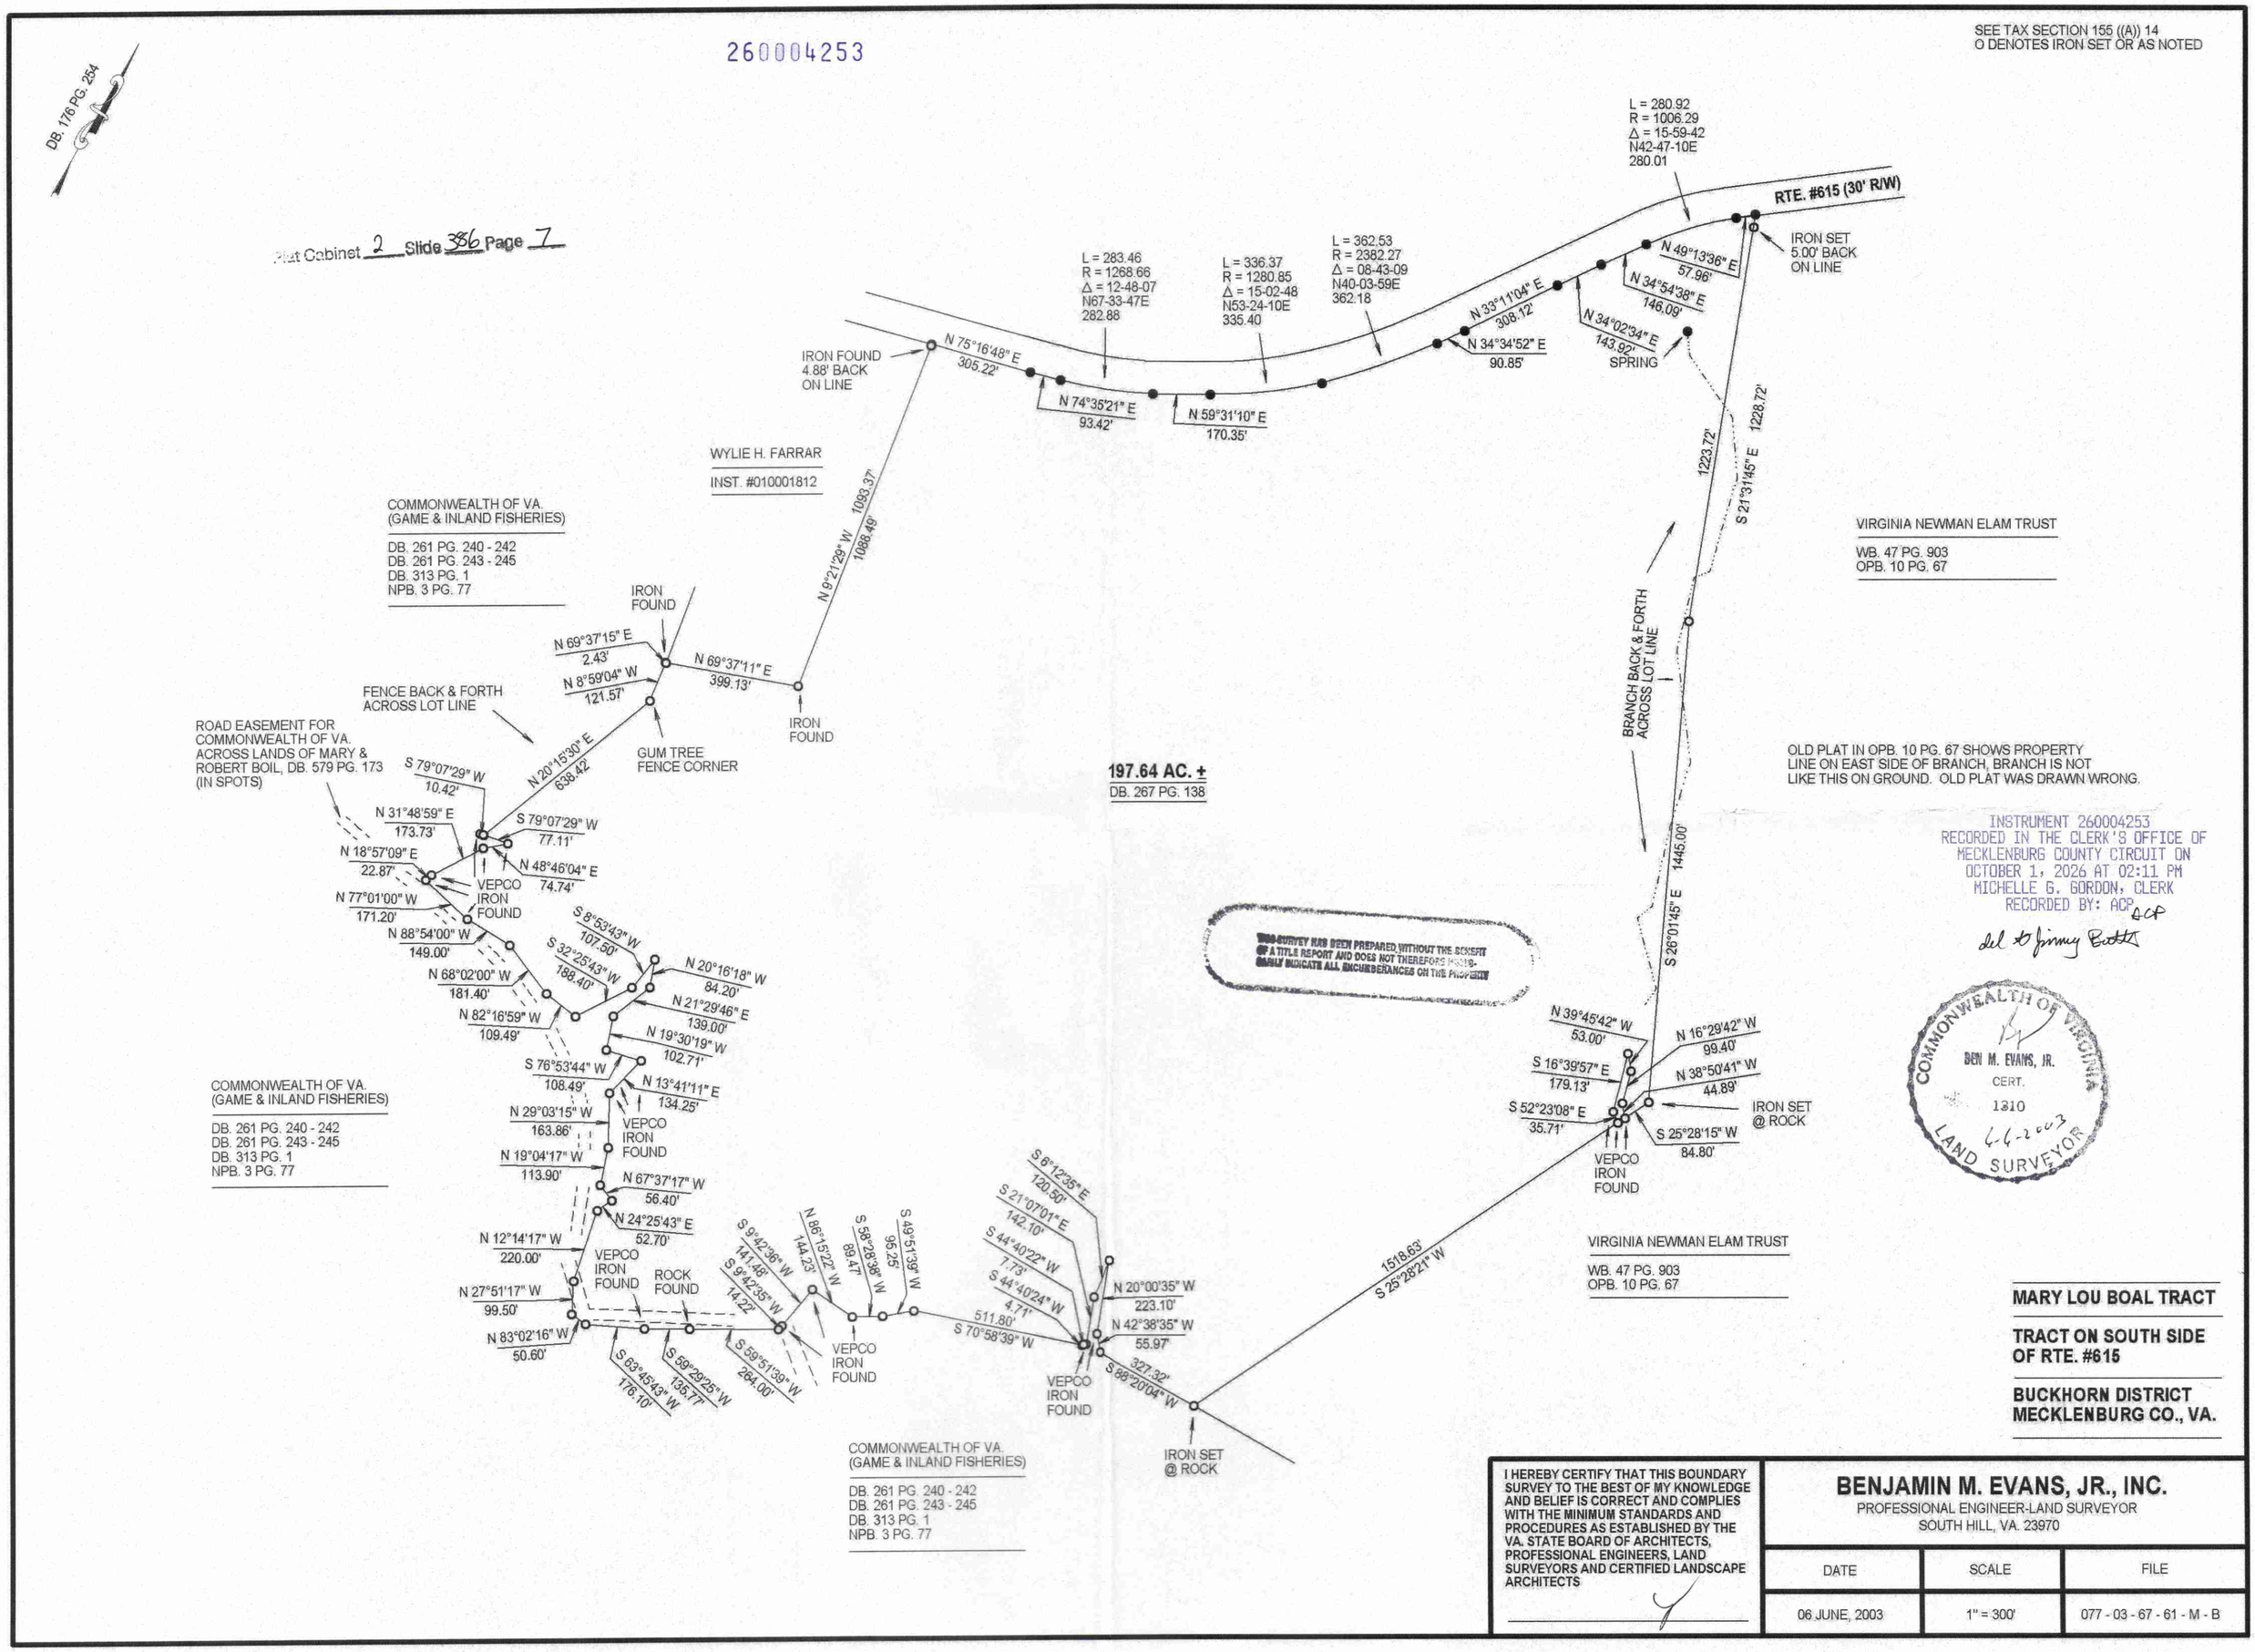


**MARY LOU BOAL TRACT**

**TRACT ON SOUTH SIDE OF RTE. #615**

**BUCKHORN DISTRICT**
**MECKLENBURG CO., VA.**

I HEREBY CERTIFY THAT THIS BOUNDARY SURVEY TO THE BEST OF MY KNOWLEDGE AND BELIEF IS CORRECT AND COMPLIES WITH THE MINIMUM STANDARDS AND PROCEDURES AS ESTABLISHED BY THE VA. STATE BOARD OF ARCHITECTS, PROFESSIONAL ENGINEERS, LAND SURVEYORS AND CERTIFIED LANDSCAPE ARCHITECTS

**BENJAMIN M. EVANS, JR., INC.**
PROFESSIONAL ENGINEER-LAND SURVEYOR
SOUTH HILL, VA. 23970

| DATE | SCALE | FILE |
|---|---|---|
| 06 JUNE, 2003 | 1" = 300' | 077 - 03 - 67 - 61 - M - B |